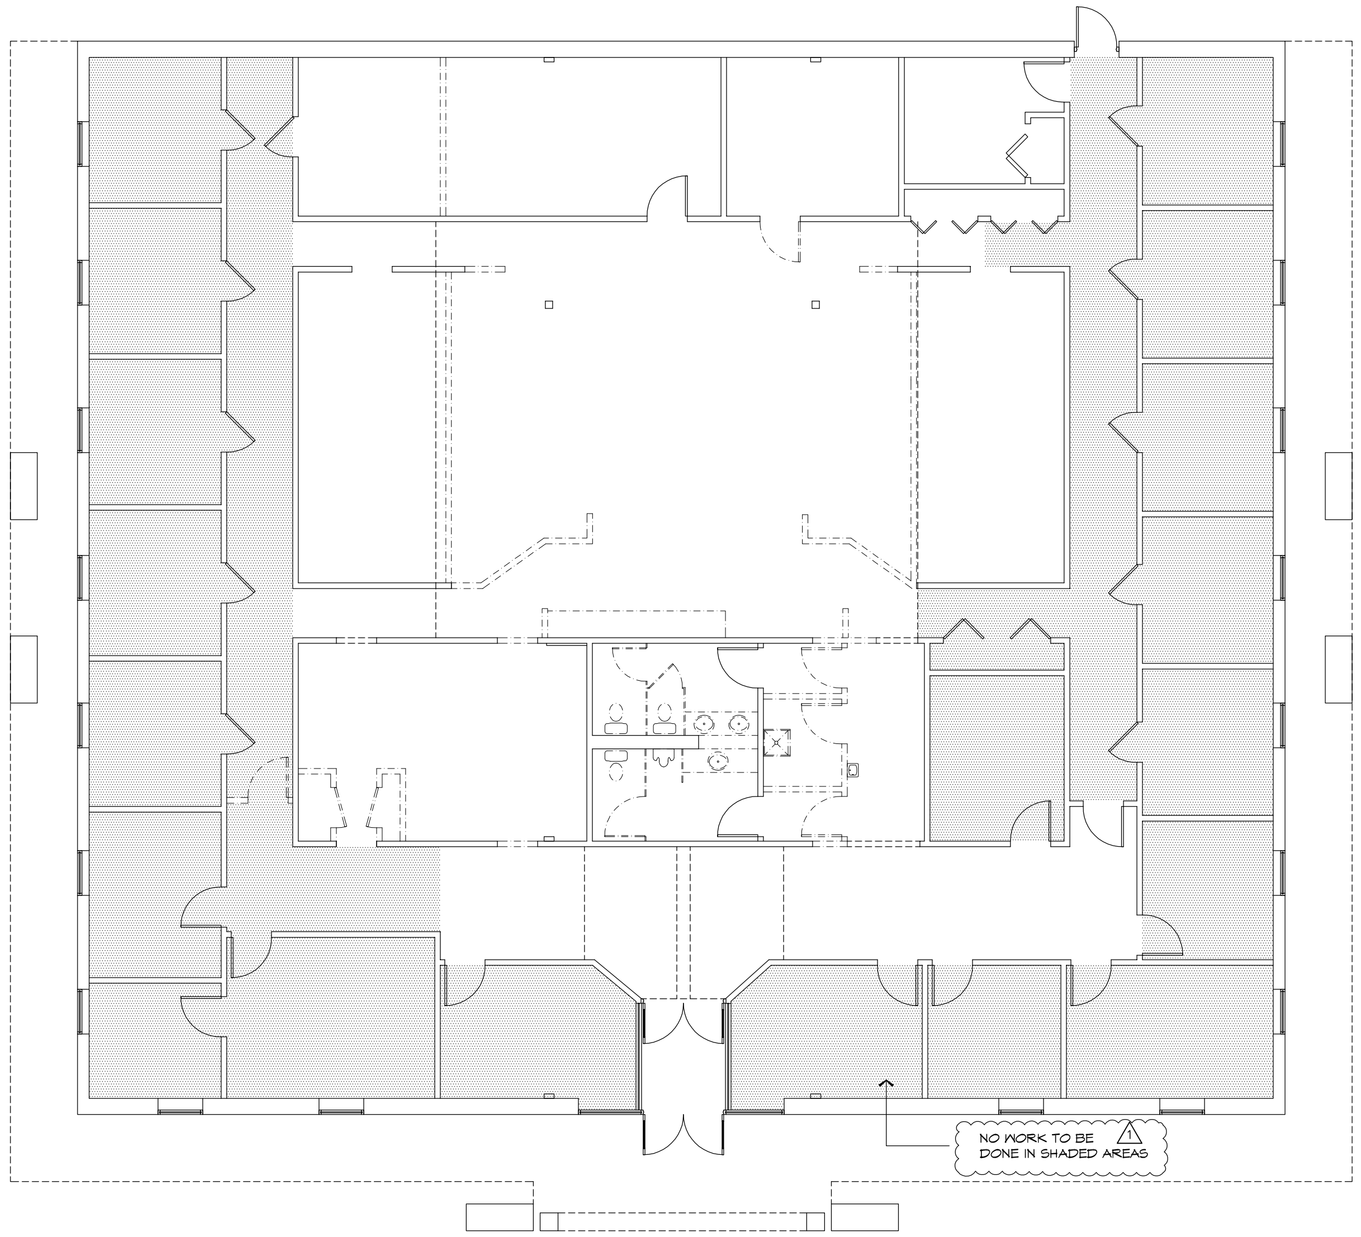

DEMOLITION PLAN 1/8"

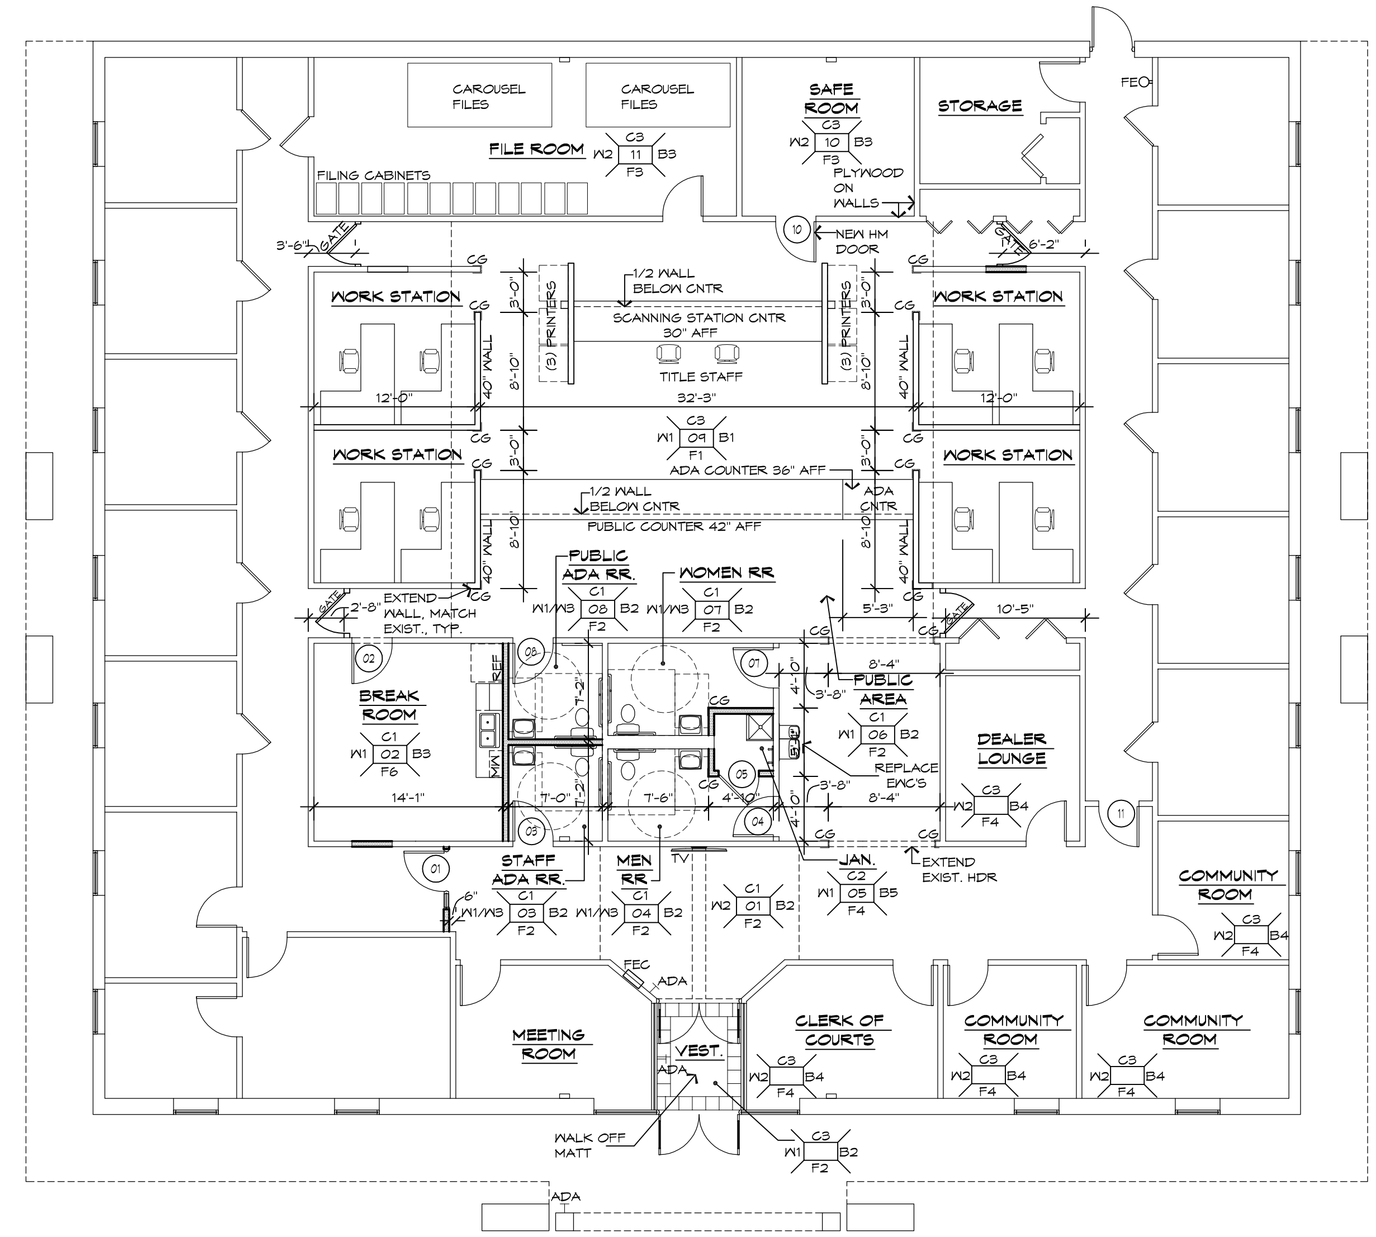

FLOOR PLAN 1/8"

-NO WORK IS TO BE DONE IN THE SHADED AREAS INDICATED.
-DISCONNECT EXIST. ELECTRICAL SERVICE AT THE DISTRIBUTION PANEL.
-SHUT OFF HOT AND COLD DOMESTIC WATER UPON ENTERING UNIT.
-REMOVE EXISTING WALLS, CEILINGS, AND FLOORING ACCORDING TO PLAN ABOVE.
-MAINTAIN ALL DUCTWORK TRUNK LINES AND ADJUST EXISTING BRANCH DUCTWORK IF NECESSARY.
-MAINTAIN MAIN HOT AND COLD WATER LINES AND ADJUST OTHER BRANCH RUNS IF NECESSARY.
-REMOVE EXIST. ELECTRICAL FIXTURES AND WIRING IN RESTROOMS. (INVENTORY FIXTURES TO BE REUSED.)
-MAINTAIN EXISTING THERMOSTATS.

WALL KEY

- EXISTING WALLS TO BE REMOVED
- EXISTING WALLS TO REMAIN
- NEW WALLS
- SURFACE MOUNTED FIRE EXTINGUISHER (FE)
- SEMI RECESSED FIRE EXTINGUISHER CABINET (FEC)
- CORNER GUARD (CG)

NOTE: ALL INTERIOR WALLS ARE A NOMINAL 5" DIMENSION (5/8" GYP. BOARD ON EACH SIDE OF 3 5/8" METAL STUD) UNLESS OTHERWISE NOTED.

ROOM FINISH SCHEDULE

CEILINGS:
- C1 - SUSP. ACOUSTICAL TILE CEILING SYSTEM
- C2 - EXPOSED STRUCTURE
- C3 - EXISTING TO REMAIN

BASE:
- B1 - CARPET
- B2 - CERAMIC, COVE TYPE
- B3 - RESILIENT, COVE TYPE
- B4 - EXISTING TO REMAIN
- B5 - NONE

CEILING / WALLS | ROOM # | BASE / FLOOR

WALLS:
- W1 - PAINTED GYP BOARD
- W2 - EXISTING TO REMAIN
- W3 - CERAMIC TILE WAINSCOT

FLOORS:
- F1 - CARPET TILE
- F2 - CERAMIC TILE
- F3 - VINYL COMPOSITION TILE
- F4 - EXISTING TO REMAIN
- F5 - WALK OFF MAT
- F6 - WOOD GRAIN VINYL

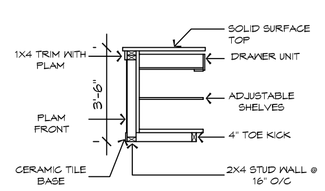

COUNTER SECTION 1/4"

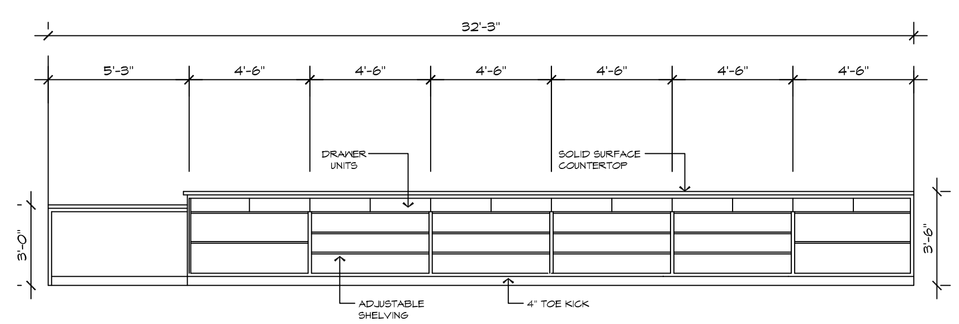

PUBLIC COUNTER REAR ELEVATION 1/4"

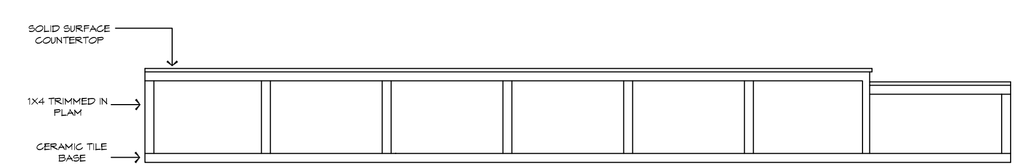

PUBLIC COUNTER FRONT ELEVATION 1/4"

REVISIONS	BY
FOR PERMIT 2.20.15	
FOR BID 06.05.15	
ADDENDUM #1 06.18.15	1

JOSEPH L. MYERS, ARCHITECT, INC.
38030 Second Street Willoughby, Ohio 44094
(440) 975-1800

LAKE CO. CLERK OF COURTS
TITLE CENTRAL
8804 MENTOR AVE. MENTOR, OHIO
FLOOR PLAN & DEMO PLAN

DRAWN: AMN / JLM
DATE: 06.02.2015
SCALE: 1/8" = 1'-0"
JOB NO.: 15004
SHEET: A1
OF 2 SHEETS