


VROOMAN ROAD PROJECTS

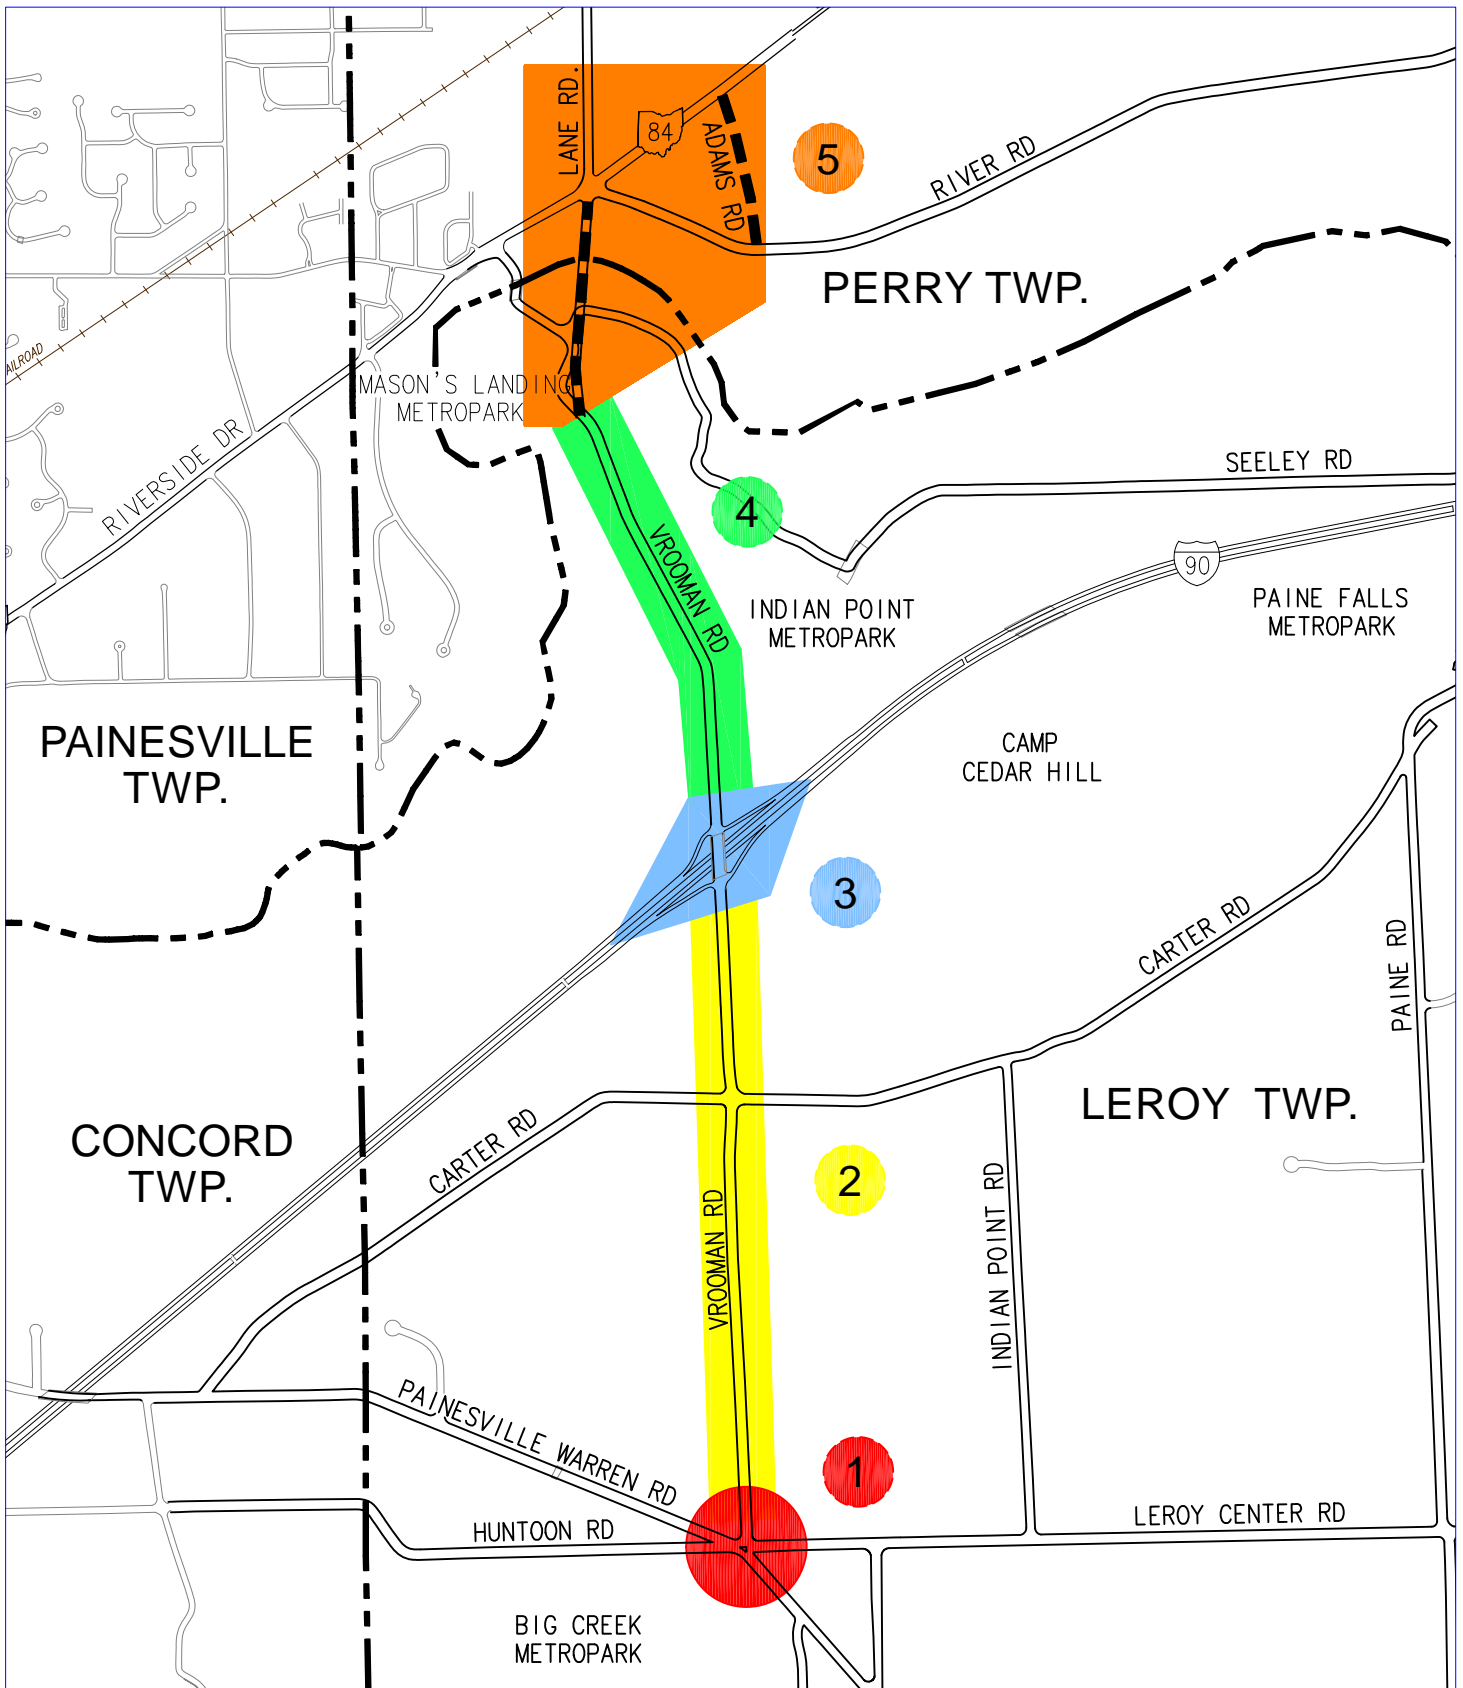

SCALE: NTS